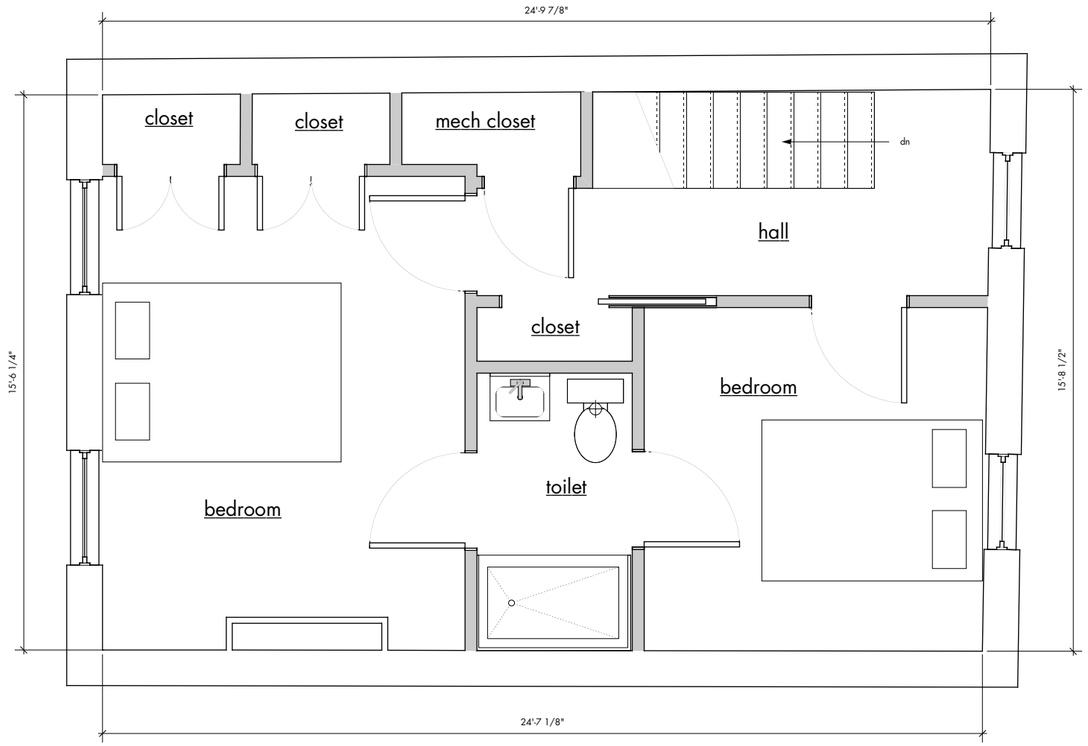

1 third floor- option 3.3
Scale: 1/2" = 1'-0"

carrollarchitects
4 South Union St Second Floor
Lambertville New Jersey 08530
609 397 0095 / 609 397 5953
www.carrollarchitects.net

Richard Carroll, AIA NCARB
NJ AI 12553 PA RA014953B

Building Renovations

8 Peace Street
Trenton NJ
Trenton Lofts, LLC

Mark	Date	Description
Issue/Revision		Revision
CAD File Name		0424-ExCon.1
Drawn By:		Drawn By:
Checked By		Checked By:
Issue Date:		Date

Project ID
Project ID

Sheet Title
Sheet-Floor Plan-3
Drawing Title Line 2
Drawing Title Line 3

Drawing No.
A-#.##